CITRUS HEIGHTS
Solid roots. New growth.

Old Auburn Road Phase One

Complete Streets Project

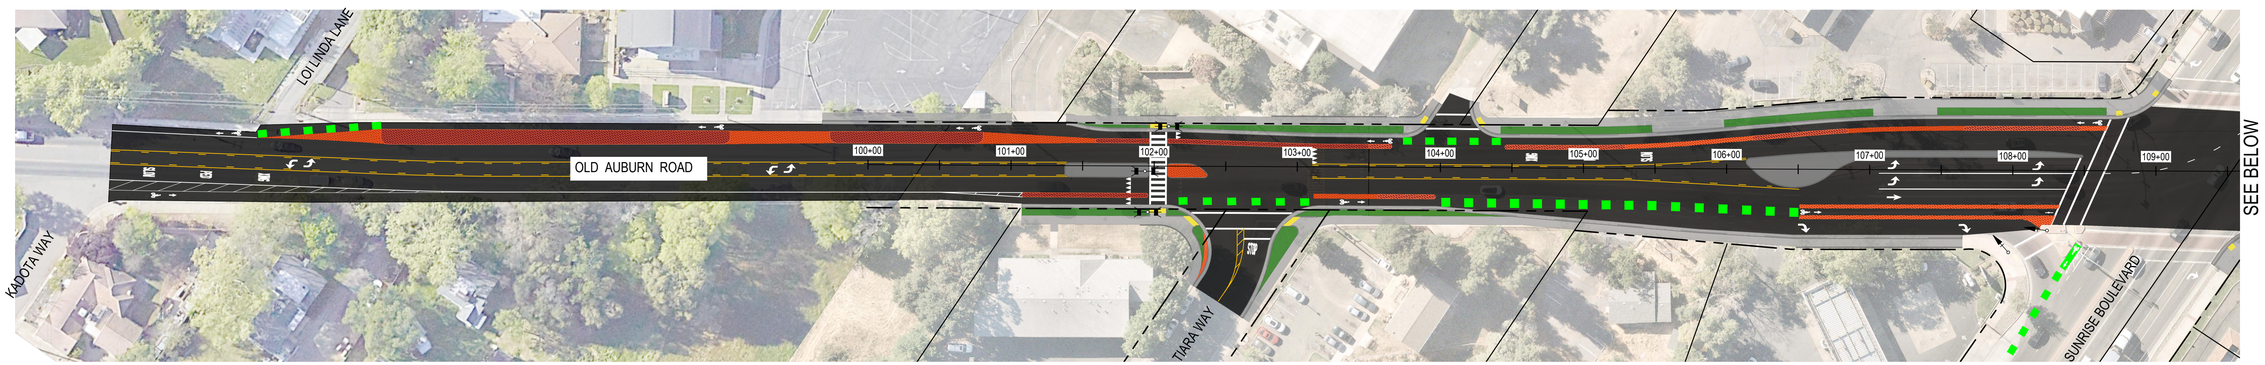

Old Auburn Road - Segment 1 - West end of Project (Conform to Existing), facing East
~46' back of walk to edge of shoulder

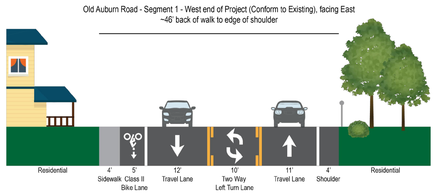

Old Auburn Road - Segment 1 - West of Tiara Way, facing East
~76' back of walk to back of walk

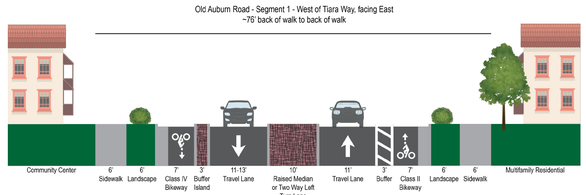

Old Auburn Road - Segment 2 - East of Tiara Way, facing East
~76' back of walk to back of walk

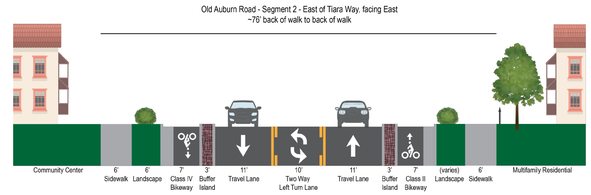

Old Auburn Road - Segment 2 - West of Sunrise Boulevard, facing East
~103' back of walk to back of walk

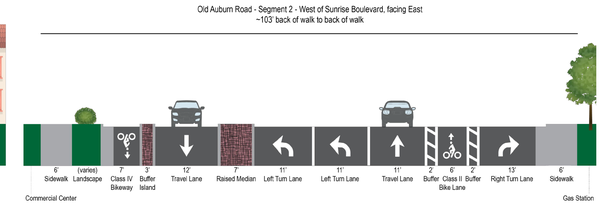

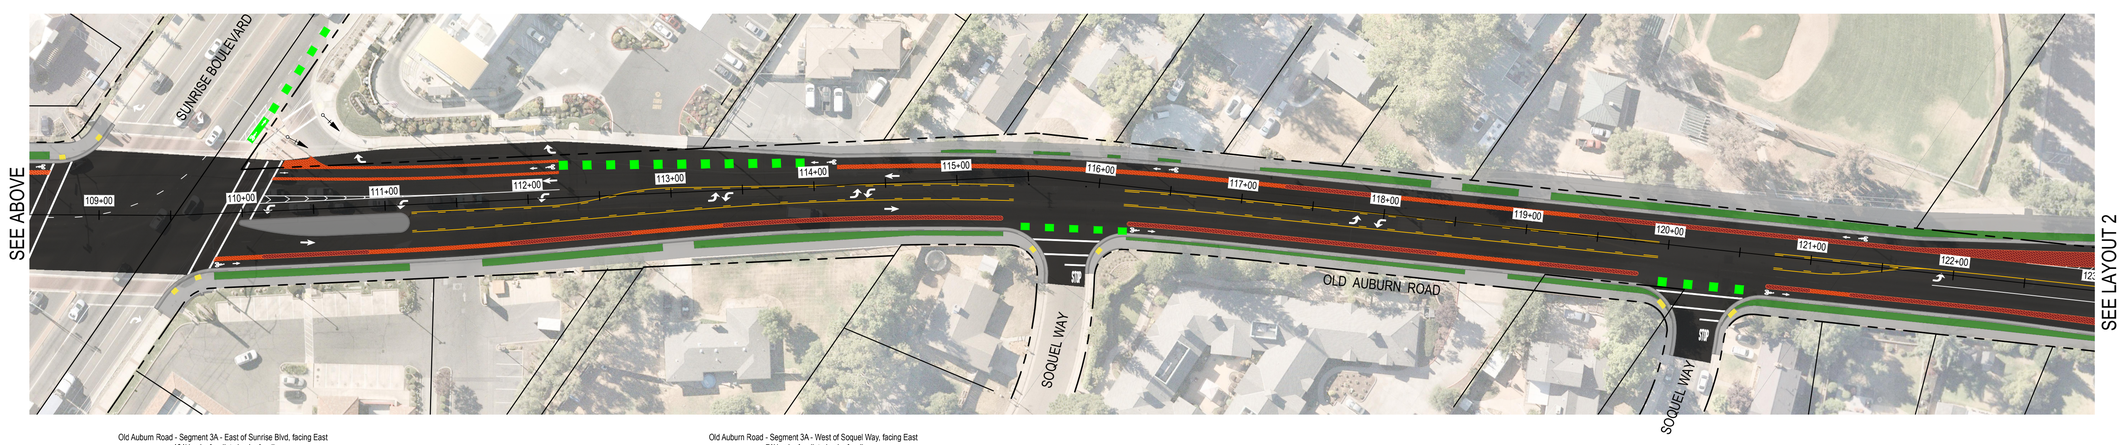

Old Auburn Road - Segment 3A - East of Sunrise Blvd, facing East
~101' back of walk to back of walk

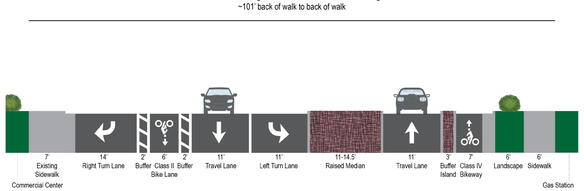

Old Auburn Road - Segment 3A - West of Soquel Way, facing East
~71' back of walk to back of walk

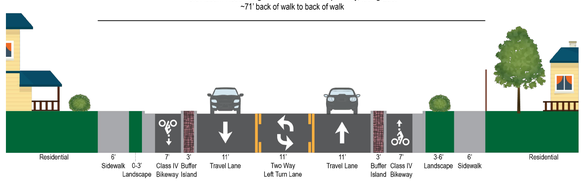

0 50' 100'

Preliminary Corridor - Layout 1

CITRUS HEIGHTS
Solid roots. New growth.

Old Auburn Road Phase One

Complete Streets Project

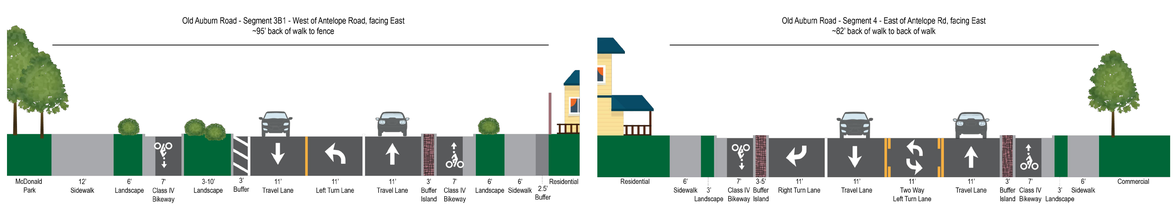

0 50' 100'

Preliminary Corridor - Layout 2

Preliminary Corridor - Layout 3